

# Work Order ID 78543

**\*78543\***

Page 1

January-11-12 10:52:41 AM

Item ID: D3245-11 Accept **\*N900040100\*** Setup Start **\*NS1\***  
Revision ID: Stop **\*NS2\***  
Item Name: Gasket 9.01  
Start Date: 11/01/2012 Start Qty: 6.00 **\*6\*** Cust Item ID:  
Required Date: 25/01/2012 Req'd Qty: 6.00 **\*6\*** Customer:  
Reference:

Approvals: Process Plan: M.L.J Date: 12/01/11 Tooling: \_\_\_\_\_ Date: \_\_\_\_\_ Run Start **\*NR1\***  
QC: \_\_\_\_\_ Date: \_\_\_\_\_ SPC (Y/N): \_\_\_\_\_ Date: \_\_\_\_\_ Stop **\*NR2\***

Sequence ID/ Work Center ID	Operation Description	Set Up/ Run Hours	Tool ID	Tool #	Plan Code	Accept Qty	Reject Qty	Reject Number	Insp. Stamp
Draw Nbr	Revision Nbr								
D3245	Rev B								

100 0.00  
**\*100\*** FLOW WATER JET  
Waterjet Memo 0.00  
FLOW CNC Waterjet 1-Cut as per Dwg D3245Dwg Rev: B Prog Rev: B 2-Deburr  
if necessary

B 12-1-12  
(23)

110 0.00  
**\*110\*** QC2- Inspect parts off machine FAI/FAIB  
QC Memo 0.00  
Quality Control

B 12-1-12

120 0.00  
**\*120\*** QC8- Inspect parts - second check  
QC Memo 0.00  
Quality Control

cant  
(23)

W/O:		WORK ORDER CHANGES					
DATE	STEP	PROCEDURE CHANGE	By	Date	Qty	Approval Chief Eng / Prod Mgr	Approval QC Inspector

Part No: \_\_\_\_\_ PAR #: \_\_\_\_\_ Fault Category: \_\_\_\_\_ NCR: Yes No DQA: \_\_\_\_\_ Date: \_\_\_\_\_

Resolution: \_\_\_\_\_ Disposition: \_\_\_\_\_ QA: N/C Closed: \_\_\_\_\_ Date: \_\_\_\_\_

NCR:		WORK ORDER NON-CONFORMANCE (NCR)						
DATE	STEP	Description of NC Section A	Corrective Action Section B			Verification Section C	Approval Chief Eng	Approval QC Inspector
			Initial Chief Eng	Action Description Chief Eng	Sign & Date			

**NOTE:** Date & initial all entries

# Work Order ID 78543

**\*78543\***

Page 2

January-11-12 10:52:41 AM

Item ID: D3245-11 Accept **\*N900040100\*** Setup Start **\*NS1\***  
 Revision ID: Stop **\*NS2\***  
 Item Name: Gasket 9.01  
 Start Date: 11/01/2012 Start Qty: 6.00 **\*6\*** Cust Item ID:  
 Required Date: 25/01/2012 Req'd Qty: 6.00 **\*6\*** Customer:  
 Reference:

Approvals: Process Plan: \_\_\_\_\_ Date: \_\_\_\_\_ Tooling: \_\_\_\_\_ Date: \_\_\_\_\_ Run Start **\*NR1\***  
 QC: \_\_\_\_\_ Date: \_\_\_\_\_ SPC (Y/N): \_\_\_\_\_ Date: \_\_\_\_\_ Stop **\*NR2\***

Sequence ID/ Work Center ID	Operation Description	Set Up/ Run Hours	Tool ID	Tool #	Plan Code	Accept Qty	Reject Qty	Reject Number	Insp. Stamp
130	Identify as per dwg & Stock Location: <u>ST 232A</u>	0.00							
<b>*130*</b>									
Packaging	Memo	0.00							
Packaging									
140	QC21- Final Inspection - Work Order Release	0.00							
<b>*140*</b>									
QC	Memo	0.00							
Quality Control									

(23x) Sp 12-01-16

12/1/16

ME  
12-01-16

**Dart Aerospace Ltd**

W/O:		WORK ORDER CHANGES					
DATE	STEP	PROCEDURE CHANGE	By	Date	Qty	Approval Chief Eng / Prod Mgr	Approval QC Inspector

Part No: \_\_\_\_\_ PAR #: \_\_\_\_\_ Fault Category: \_\_\_\_\_ NCR: Yes No DQA: \_\_\_\_\_ Date: \_\_\_\_\_  
 Resolution: \_\_\_\_\_ Disposition: \_\_\_\_\_ QA: N/C Closed: \_\_\_\_\_ Date: \_\_\_\_\_

NCR:		WORK ORDER NON-CONFORMANCE (NCR)						
DATE	STEP	Description of NC Section A	Corrective Action Section B			Verification Section C	Approval Chief Eng	Approval QC Inspector
			Initial Chief Eng	Action Description Chief Eng	Sign & Date			

**NOTE:** Date & initial all entries

# Picklist Print

January-11-12 10:52:45 AM

Page 1

Work Order ID: 78543

**\*78543\***

Parent Item: D3245-11

**\*D3245-11\***

Parent Item Name: Gasket 9.01

Start Date: 11/01/2012

Required Date: 25/01/2012

Start Qty: 6.00

Required Qty: 6.00

Comments: IPP B04.12.06Made in-houseKJ/JLM  
IPP Rev:C ecn 1052/water jet 07-11-05 DD verified by:EC

Component Item ID/ Item Name	Replacement Item ID	Mfg/ Purch	Bin Item	Primary Location	Last Location	Route Seq ID	Unit of Measure	Qty on Hand	Qty per Kit	Total Qty	Qty Issued	Date Issued	Status
---------------------------------	------------------------	---------------	-------------	---------------------	------------------	-----------------	--------------------	----------------	-------------	--------------	---------------	----------------	--------

D3245		Manufactured	No			100	Each	70.7140	0.0438	0.276632			
-------	--	--------------	----	--	--	-----	------	---------	--------	----------	--	--	--

**\*D3245\***

Gasket

\*\*

1.  
B12-1-12

Location

Loc Qty

Loc Code

MAT052

70.714

69232

10.714

77224

60

69232

(23)

W/O:		WORK ORDER CHANGES					
DATE	STEP	PROCEDURE CHANGE	By	Date	Qty	Approval Chief Eng / Prod Mgr	Approval QC Inspector

Part No: \_\_\_\_\_ PAR #: \_\_\_\_\_ Fault Category: \_\_\_\_\_ NCR: Yes No DQA: \_\_\_\_\_ Date: \_\_\_\_\_

Resolution: \_\_\_\_\_ Disposition: \_\_\_\_\_ QA: N/C Closed: \_\_\_\_\_ Date: \_\_\_\_\_

NCR:		WORK ORDER NON-CONFORMANCE (NCR)						
DATE	STEP	Description of NC Section A	Corrective Action Section B			Verification Section C	Approval Chief Eng	Approval QC Inspector
			Initial Chief Eng	Action Description Chief Eng	Sign & Date			

**NOTE:** Date & initial all entries



# Dart Aerospace Ltd

W/O:		WORK ORDER CHANGES					
DATE	STEP	PROCEDURE CHANGE	By	Date	Qty	Approval Chief Eng / Prod Mgr	Approval QC Inspector


Part No: \_\_\_\_\_ PAR #: \_\_\_\_\_ Fault Category: \_\_\_\_\_ NCR: Yes No DQA: \_\_\_\_\_ Date: \_\_\_\_\_

Resolution: \_\_\_\_\_ Disposition: \_\_\_\_\_ QA: N/C Closed: \_\_\_\_\_ Date: \_\_\_\_\_

NCR:		WORK ORDER NON-CONFORMANCE (NCR)						
DATE	STEP	Description of NC Section A	Corrective Action Section B			Verification Section C	Approval Chief Eng	Approval QC Inspector
			Initial Chief Eng	Action Description Chief Eng	Sign & Date			


**NOTE:** Date & initial all entries



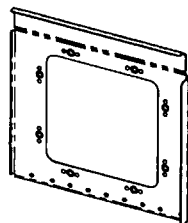

D3245-1  
PANEL

2350-18-C3Y DZUS  
RIGID RECEPTACLE (1)  
MS20427M3-3 RIVET (2)  
(8 PLACES)

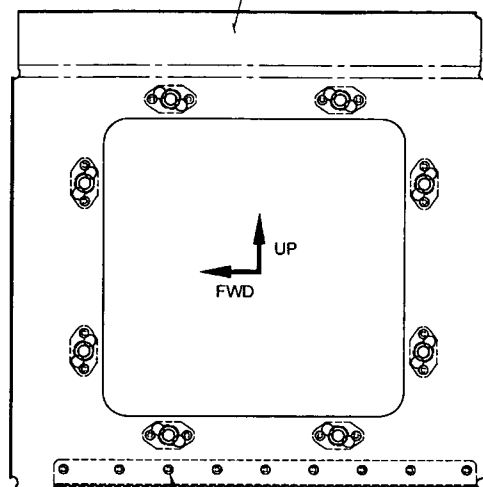

MS20615M3-3 RIVET  
(9 PLACES)

**D3245-041 ACCESS PANEL ASSEMBLY**

**RELEASED**  
107-10-23

**NOTES:**

- 1) MATERIAL: N/A
- 2) FINISH: NONE
- 3) TOLERANCES: PER DART QSI 018 UNLESS OTHERWISE NOTED
- 4) UNITS: INCHES UNLESS OTHERWISE NOTED
- 5) ASSEMBLE IN ACCORDANCE WITH DART QSI 002
- 6) IDENTIFICATION: IDENTIFY WITH DART P/N "D3245-XX" AND B/N "BXXXXX" USING FINE POINT PERMANENT INK MARKER
- 7) WEIGHT: 0.83 lbs

SHOP COPY  
RETURN TO  
ENGINEERING  
UNCONTROLLED COPY  
SUBJECT TO AMENDMENT  
WITHOUT NOTICE  
WORK ORDER  
NO 78543 M.C.J  
12/01/11

D3245-5  
ANGLE PLATE



0.032  
GAP

D3245-5  
ANGLE PLATE

0.032  
GAP

2350-18-C3Y DZUS  
RIGID RECEPTACLE (1)  
MS20427M3-3 RIVET (2)  
(8 PLACES)

D3245-2  
PANEL

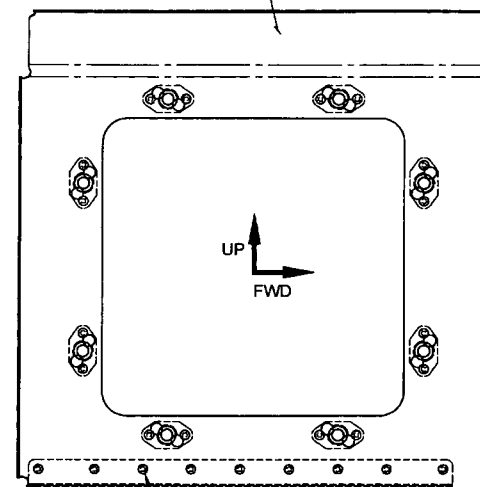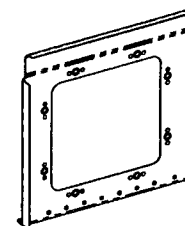

MS20615M3-3 RIVET  
(9 PLACES)

**D3245-042 ACCESS PANEL ASSEMBLY**

QTY -041	QTY -042	P/N	DESCRIPTION
X		D3245-041	ACCESS PANEL ASSEMBLY, LH
	X	D3245-042	ACCESS PANEL ASSEMBLY, RH
1		D3245-1	PANEL
	1	D3245-2	PANEL
1	1	D3245-5	ANGLE PLATE
8	8	2350-18-C3Y	DZUS RIGID RECEPTACLE
16	16	MS20427M3-3	RIVET
9	9	MS20615M3-3	RIVET

B	REMOVE Ø0.204 HOLES FROM D3245-1/-2. REMOVE MS21060-1.3K NUTPLATES & DURABLE BLACK GASKETS FROM D3245-041/-042. HOLES AND ITEMS ARE NOW PART OF INSTALLATION. ASSIGN P/Ns TO GASKETS & REFORMAT DRAWING	MB	07.10.02
A	NEW ISSUE	RF	04.01.27
REV.	DESCRIPTION	BY	DATE
DESIGN			
DRAWN			
CHECKED			
MFG. APPR.			
APPROVED			
DE APPR.			
DATE	07.10.02		

**DART AEROSPACE LTD**  
HAWKESBURY, ONTARIO, CANADA

DRAWING NO. **D3245** REV. B  
SHEET 1 OF 7

TITLE **ACCESS PANEL ASSEMBLY** SCALE 1:2.5

COPYRIGHT © 2004 BY DART AEROSPACE LTD  
THIS DOCUMENT IS PRIVATE AND CONFIDENTIAL AND IS SUPPLIED ON THE EXPRESS CONDITION THAT IT IS NOT TO BE USED FOR ANY PURPOSE OR COPIED OR CONVEYED TO ANY OTHER PERSON WITHOUT WRITTEN PERMISSION FROM DART AEROSPACE LTD.

**Dart Aerospace Ltd**






W/O:		WORK ORDER CHANGES					
DATE	STEP	PROCEDURE CHANGE	By	Date	Qty	Approval Chief Eng / Prod Mgr	Approval QC Inspector

Part No: \_\_\_\_\_ PAR #: \_\_\_\_\_ Fault Category: \_\_\_\_\_ NCR: Yes No DQA: \_\_\_\_\_ Date: \_\_\_\_\_  
 Resolution: \_\_\_\_\_ Disposition: \_\_\_\_\_ QA: N/C Closed: \_\_\_\_\_ Date: \_\_\_\_\_




NCR:		WORK ORDER NON-CONFORMANCE (NCR)						
DATE	STEP	Description of NC Section A	Corrective Action Section B			Verification Section C	Approval Chief Eng	Approval QC Inspector
			Initial Chief Eng	Action Description Chief Eng	Sign & Date			

**NOTE:** Date & initial all entries

78543

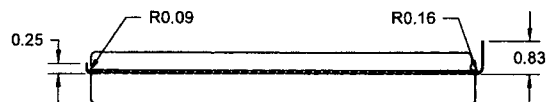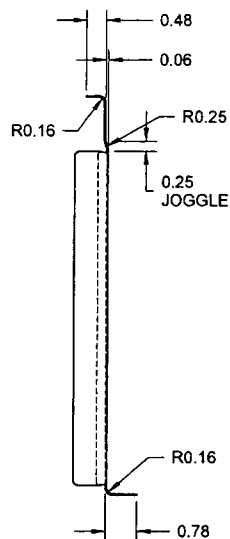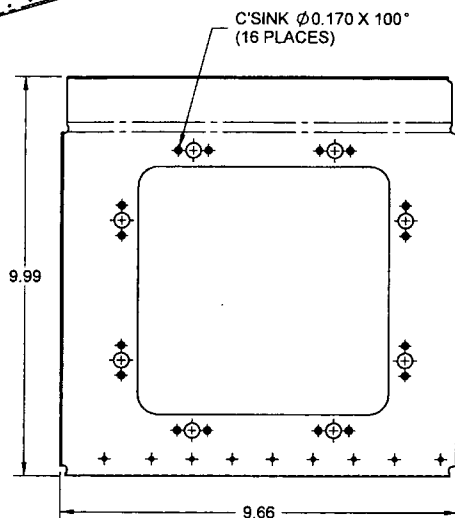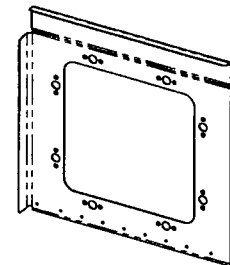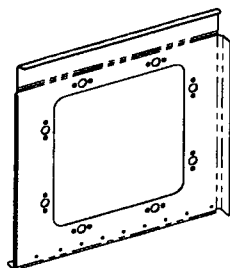

**D3245-1 PANEL BEND DETAIL, LH**

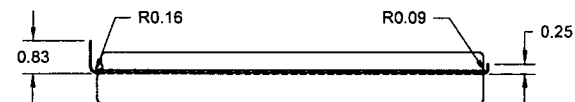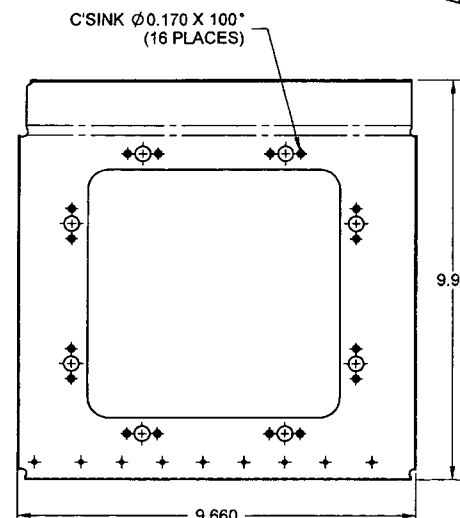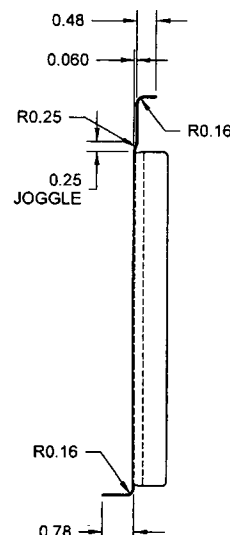

**D3245-2 PANEL BEND DETAIL, RH**

**RELEASED**  
10-10-23

- NOTES:  
 1) MATERIAL: MAKE FROM D3245-1F  
 2) FINISH: NONE  
 3) TOLERANCES: PER DART QSI 018 UNLESS OTHERWISE NOTED  
 4) UNITS: INCHES UNLESS OTHERWISE NOTED  
 5) BREAK SHARP EDGES: N/A  
 6) IDENTIFICATION: N/A  
 7) WEIGHT: 0.70 lbs

DESIGN		<b>DART AEROSPACE LTD</b>	
DRAWN		HAWKESBURY, ONTARIO, CANADA	
CHECKED		DRAWING NO. <b>D3245</b>	REV. B
MFG. APPR.		TITLE	SHEET 2 OF 7
APPROVED		<b>ACCESS PANEL ASSEMBLY</b>	SCALE 1:3
DE APPR.		COPYRIGHT © 2004 BY DART AEROSPACE LTD	
DATE	07.10.02	THIS DOCUMENT IS PRIVATE AND CONFIDENTIAL AND IS SUPPLIED ON THE EXPRESS CONDITION THAT IT IS NOT TO BE USED FOR ANY PURPOSE OR COPIED OR COMMUNICATED TO ANY OTHER PERSON WITHOUT WRITTEN PERMISSION FROM DART AEROSPACE LTD.	

W/O:		WORK ORDER CHANGES					
DATE	STEP	PROCEDURE CHANGE	By	Date	Qty	Approval Chief Eng / Prod Mgr	Approval QC Inspector

Part No: \_\_\_\_\_ PAR #: \_\_\_\_\_ Fault Category: \_\_\_\_\_ NCR: Yes No DQA: \_\_\_\_\_ Date: \_\_\_\_\_

Resolution: \_\_\_\_\_ Disposition: \_\_\_\_\_ QA: N/C Closed: \_\_\_\_\_ Date: \_\_\_\_\_

NCR:		WORK ORDER NON-CONFORMANCE (NCR)						
DATE	STEP	Description of NC Section A	Corrective Action Section B			Verification Section C	Approval Chief Eng	Approval QC Inspector
			Initial Chief Eng	Action Description Chief Eng	Sign & Date			

**NOTE:** Date & initial all entries

78543

8 7 6 5 4 3 2 1

D

C

B


A

D

C

B

A

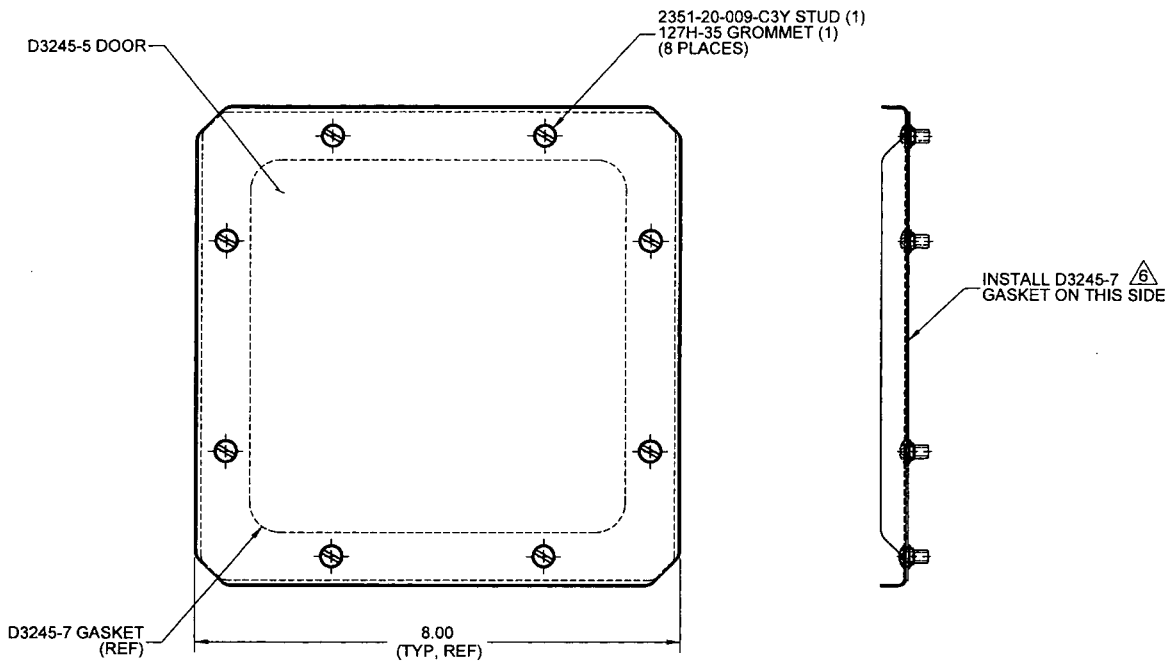

**D3245-043 DOOR ASSEMBLY**

QTY -043	P/N	DESCRIPTION
X	D3245-043	ACCESS PANEL ASSEMBLY
1	D3245-3	DOOR
1	D3245-7	GASKET
8	2351-20-009-C3Y	STUD
8	127H-35	GROMMET

- NOTES:
- 1) MATERIAL: N/A
  - 2) FINISH: NONE
  - 3) TOLERANCES: PER DART QSI 018 UNLESS OTHERWISE NOTED
  - 4) UNITS: INCHES UNLESS OTHERWISE NOTED
  - 5) BREAK SHARP EDGES: N/A
  - 6) INSTALL D3245-7 GASKET USING 3M SCOTCH-GRIP 1300/1300L ADHESIVE IN ACCORDANCE WITH MANUFACTURER'S INSTRUCTIONS
  - 7) ASSEMBLE IN ACCORDANCE WITH DART QSI 002
  - 8) IDENTIFICATION: IDENTIFY WITH DART P/N "D3245-043" AND B/N "BXXXXX" USING FINE POINT PERMANENT INK MARKER
  - 9) WEIGHT: 0.73 lbs

RELEASED  
78543

DESIGN	JH	<b>DART AEROSPACE LTD</b>	
DRAWN	JH	HAWKESBURY, ONTARIO, CANADA	
CHECKED	JH	DRAWING NO.	REV. B
MFG. APPR.	JH	D3245	SHEET 3 OF 7
APPROVED	JH	TITLE	SCALE
DE APPR.	JH	<b>ACCESS PANEL ASSEMBLY</b>	
DATE	07.10.02	COPYRIGHT © 2004 BY DART AEROSPACE LTD	
THIS DOCUMENT IS PRIVATE AND CONFIDENTIAL AND IS SUPPLIED ON THE EXPRESS CONDITION THAT IT IS NOT TO BE USED FOR ANY PURPOSE OR COPIED OR COMMUNICATED TO ANY OTHER PERSON WITHOUT WRITTEN PERMISSION FROM DART AEROSPACE LTD.			

8 7 6 5 4 3 2 1

W/O:		WORK ORDER CHANGES					
DATE	STEP	PROCEDURE CHANGE	By	Date	Qty	Approval Chief Eng / Prod Mgr	Approval QC Inspector



Part No: \_\_\_\_\_ PAR #: \_\_\_\_\_ Fault Category: \_\_\_\_\_ NCR: Yes No DQA: \_\_\_\_\_ Date: \_\_\_\_\_

Resolution: \_\_\_\_\_ Disposition: \_\_\_\_\_ QA: N/C Closed: \_\_\_\_\_ Date: \_\_\_\_\_


NCR:		WORK ORDER NON-CONFORMANCE (NCR)						
DATE	STEP	Description of NC Section A	Corrective Action Section B			Verification Section C	Approval Chief Eng	Approval QC Inspector
			Initial Chief Eng	Action Description Chief Eng	Sign & Date			

**NOTE:** Date & initial all entries

78543

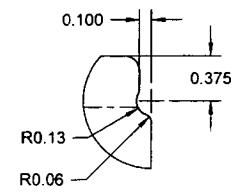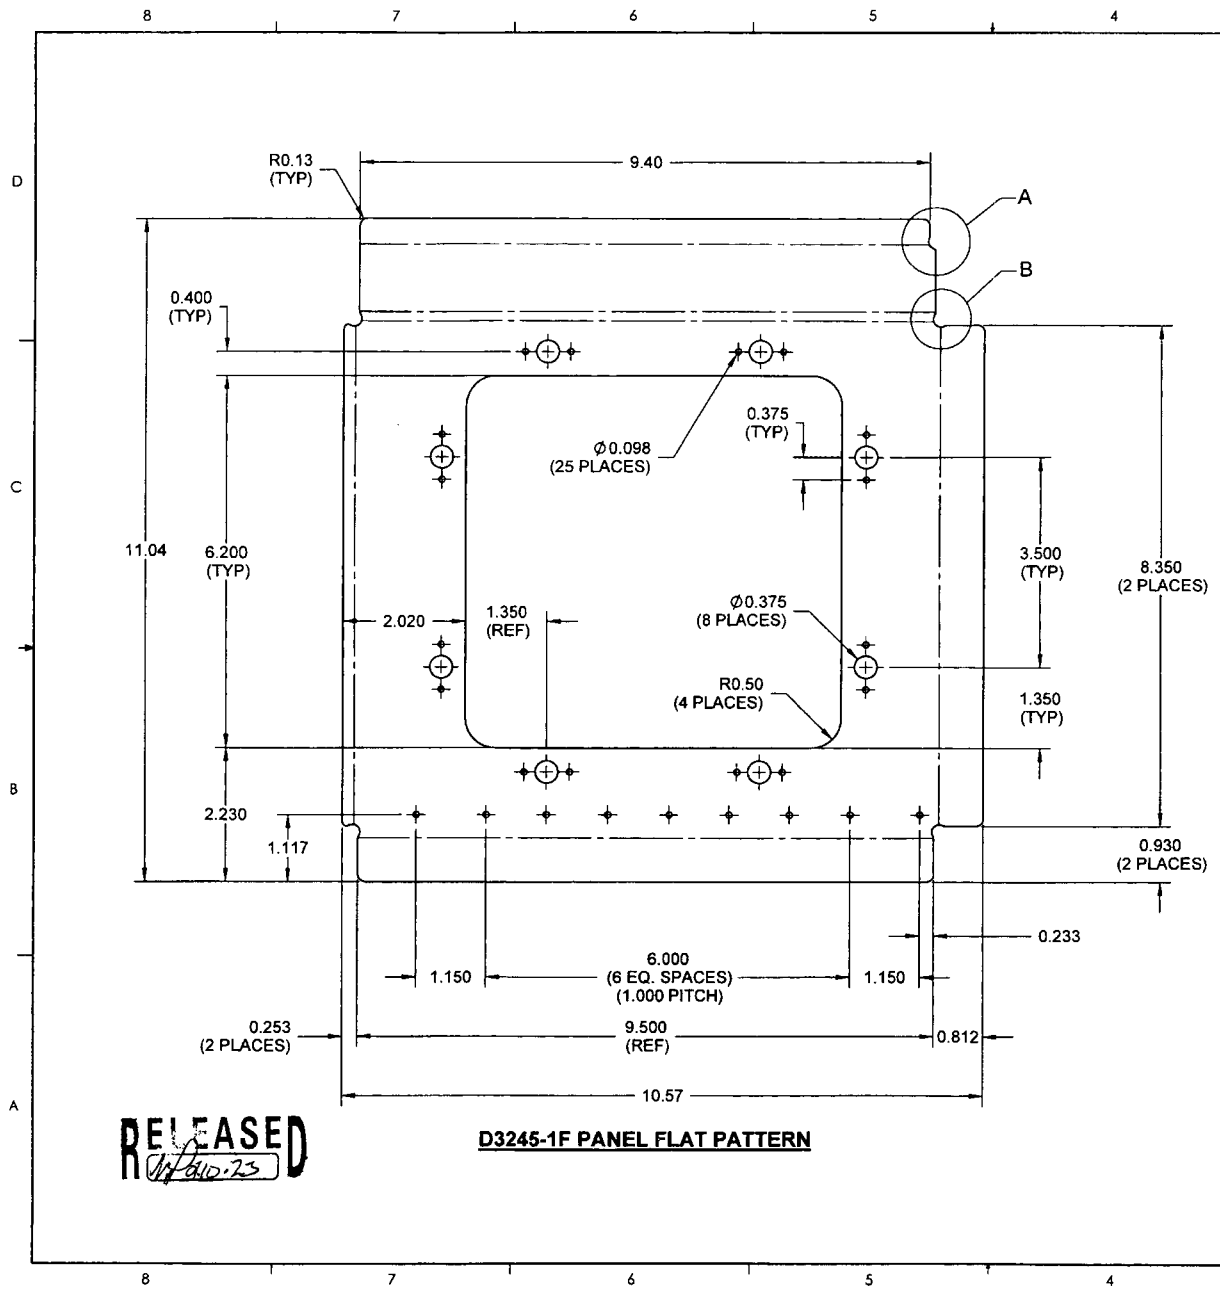

**DETAIL A: RELIEF**  
SCALE 1:1

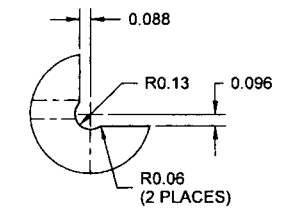

**DETAIL B: RELIEF**  
(TYP. 4 PLACES)  
SCALE 1:1

- NOTES:**
- 1) MATERIAL: AISI 304/316 STAINLESS STEEL SHEET (0.032 THICK, REF) PER MIL-S-5019 (ANNEALED) 2B FINISH (REF. DART SPEC. M304S22GA)
  - 2) FINISH: NONE
  - 3) TOLERANCES: PER DART QSI 018 UNLESS OTHERWISE NOTED
  - 4) UNITS: INCHES UNLESS OTHERWISE NOTED
  - 5) BREAK SHARP EDGES: 0.005 TO 0.010 MAX
  - 6) IDENTIFICATION: N/A
  - 7) WEIGHT: 0.70 lbs

DESIGN	<i>[Signature]</i>	<b>DART AEROSPACE LTD</b>	
DRAWN	<i>[Signature]</i>	HAWKESBURY, ONTARIO, CANADA	
CHECKED	<i>[Signature]</i>	DRAWING NO.	REV. B
MFG. APPR.	<i>[Signature]</i>	<b>D3245</b>	SHEET 4 OF 7
APPROVED	<i>[Signature]</i>	TITLE	SCALE
DE APPR.	<i>[Signature]</i>	<b>ACCESS PANEL ASSEMBLY</b>	1:2
DATE	07.10.02	COPYRIGHT © 2004 BY DART AEROSPACE LTD	
THIS DOCUMENT IS PRIVATE AND CONFIDENTIAL AND IS SUPPLIED ON THE EXPRESS CONDITION THAT IT IS NOT TO BE USED FOR ANY PURPOSE OR COMMUNICATED TO ANY OTHER PERSON WITHOUT WRITTEN PERMISSION FROM DART AEROSPACE LTD.			

W/O:		WORK ORDER CHANGES					
DATE	STEP	PROCEDURE CHANGE	By	Date	Qty	Approval Chief Eng / Prod Mgr	Approval QC Inspector

Part No: \_\_\_\_\_ PAR #: \_\_\_\_\_ Fault Category: \_\_\_\_\_ NCR: Yes No DQA: \_\_\_\_\_ Date: \_\_\_\_\_


Resolution: \_\_\_\_\_ Disposition: \_\_\_\_\_ QA: N/C Closed: \_\_\_\_\_ Date: \_\_\_\_\_

NCR:		WORK ORDER NON-CONFORMANCE (NCR)						
DATE	STEP	Description of NC Section A	Corrective Action Section B			Verification Section C	Approval Chief Eng	Approval QC Inspector
			Initial Chief Eng	Action Description Chief Eng	Sign & Date			

**NOTE:** Date & initial all entries



78543

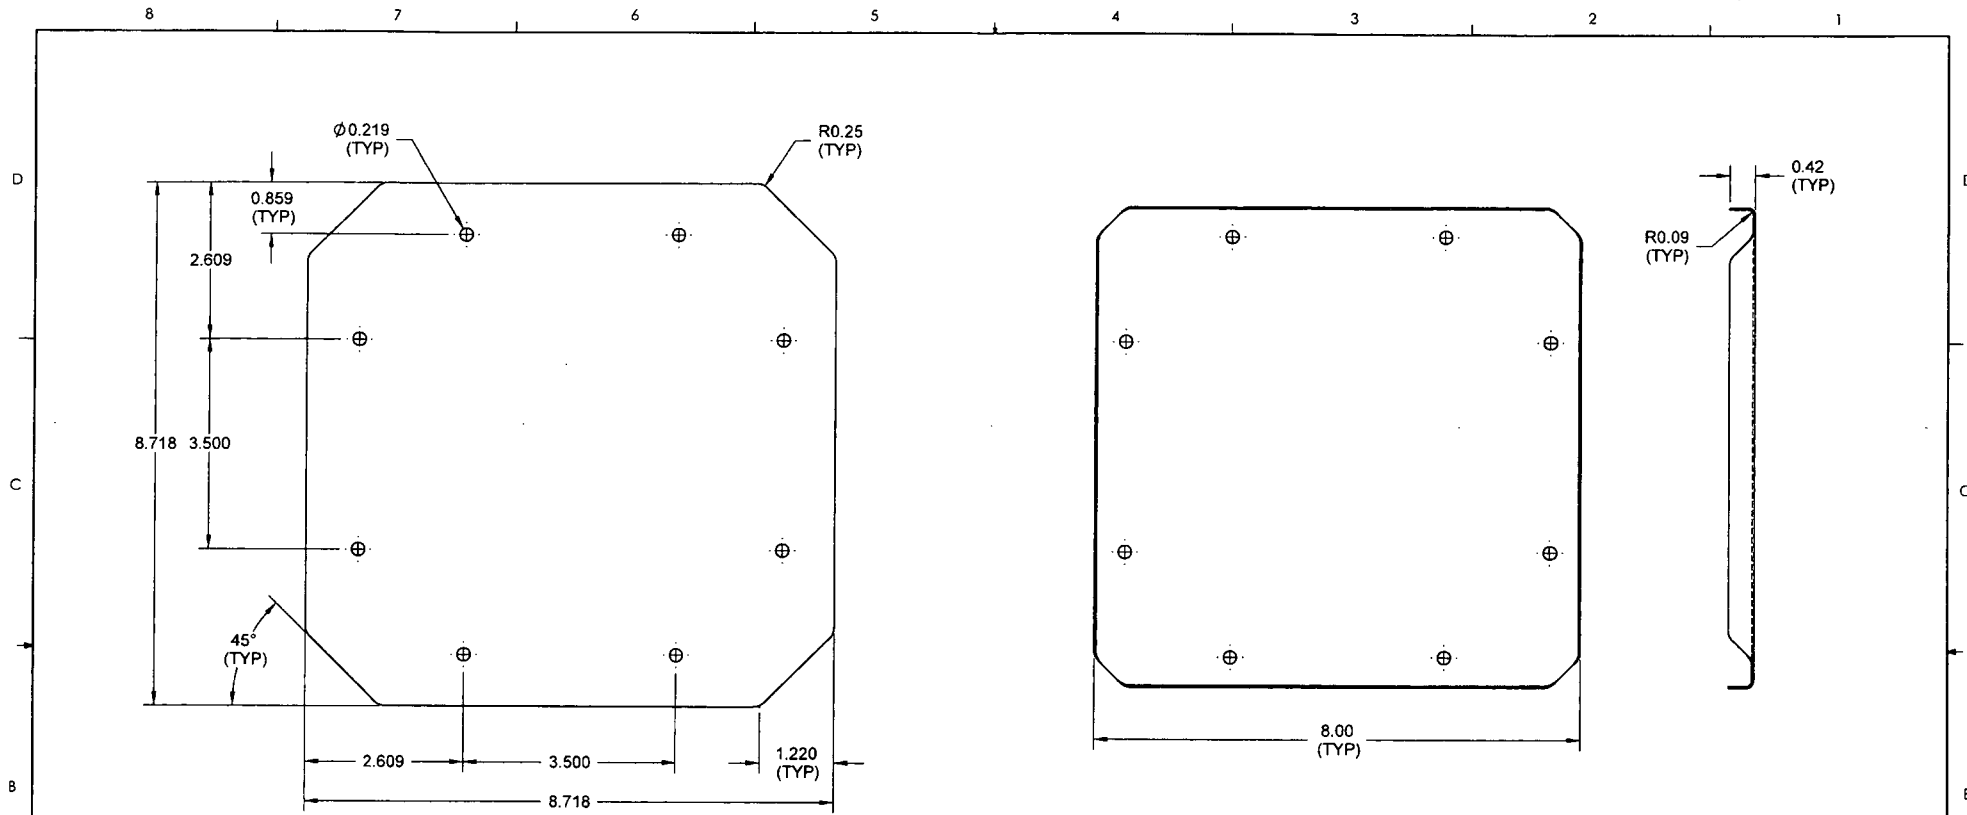


**D3245-3F DOOR FLAT PATTERN**

**D3245-3 DOOR BENDING DETAIL**

RELEASED  
07-10-03

**NOTES:**

- 1) MATERIAL: AISI 304/316 STAINLESS STEEL SHEET (0.032 THICK, REF) PER MIL-S-5019 (ANNEALED) 2B FINISH (REF. DART SPEC. M304S22GA)
- 2) FINISH: NONE
- 3) TOLERANCES: PER DART QSI 018 UNLESS OTHERWISE NOTED
- 4) UNITS: INCHES UNLESS OTHERWISE NOTED
- 5) BREAK SHARP EDGES: 0.005 TO 0.010 MAX
- 6) IDENTIFICATION: N/A
- 7) WEIGHT: 0.67 lbs

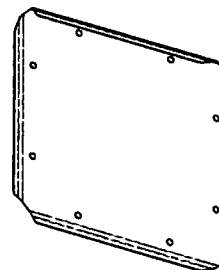

DESIGN	<del>78543</del>	<b>DART AEROSPACE LTD</b>	
DRAWN	<del>JH</del>	HAWKESBURY, ONTARIO, CANADA	
CHECKED	PH	DRAWING NO.	REV. B
MFG. APPR.	SS	D3245	SHEET 5 OF 7
APPROVED	142	TITLE	SCALE
DE APPR.	<del>142</del>	<b>ACCESS PANEL ASSEMBLY</b>	
DATE	07.10.02	COPYRIGHT © 2004 BY DART AEROSPACE LTD THIS DOCUMENT IS PRIVATE AND CONFIDENTIAL AND IS SUPPLIED ON THE EXPRESS CONDITION THAT IT IS NOT TO BE USED FOR ANY PURPOSE OR COMMUNICATED TO ANY OTHER PERSON WITHOUT WRITTEN PERMISSION FROM DART AEROSPACE LTD.	

W/O:		WORK ORDER CHANGES					
DATE	STEP	PROCEDURE CHANGE	By	Date	Qty	Approval Chief Eng / Prod Mgr	Approval QC Inspector


Part No: \_\_\_\_\_ PAR #: \_\_\_\_\_ Fault Category: \_\_\_\_\_ NCR: Yes No DQA: \_\_\_\_\_ Date: \_\_\_\_\_

Resolution: \_\_\_\_\_ Disposition: \_\_\_\_\_ QA: N/C Closed: \_\_\_\_\_ Date: \_\_\_\_\_


NCR:		WORK ORDER NON-CONFORMANCE (NCR)						
DATE	STEP	Description of NC Section A	Corrective Action Section B			Verification Section C	Approval Chief Eng	Approval QC Inspector
			Initial Chief Eng	Action Description Chief Eng	Sign & Date			

**NOTE:** Date & initial all entries


78543

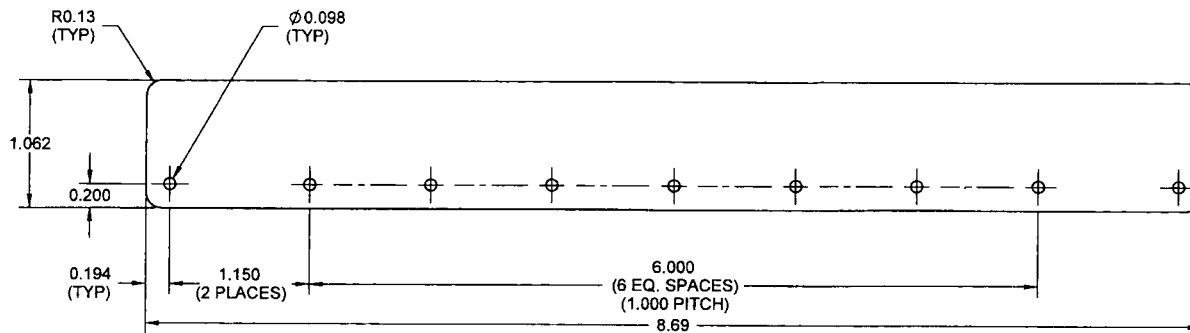

**D3245-5F FLAT PATTERN**

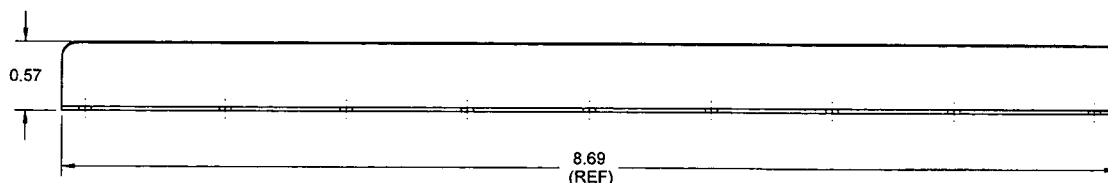

**D3245-5 BEND DETAIL**  
(MAKE FROM D3245-5F)

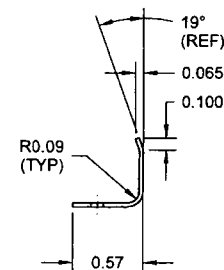

**RELEASED**  
07-10-23

**NOTES:**

- 1) MATERIAL: AISI 304/316 STAINLESS STEEL SHEET (0.032 THICK, REF)  
PER MIL-S-5019 (ANNEALED) 2B FINISH  
(REF. DART SPEC. M304S22GA)
- 2) FINISH: NONE
- 3) TOLERANCES: PER DART QSI 018 UNLESS OTHERWISE NOTED
- 4) UNITS: INCHES UNLESS OTHERWISE NOTED
- 5) BREAK SHARP EDGES: 0.005 TO 0.010 MAX
- 6) IDENTIFICATION: N/A
- 7) WEIGHT: 0.08 lbs

DESIGN	<del>TH</del>	<b>DART AEROSPACE LTD</b>	
DRAWN	<del>PH</del>	HAWKESBURY, ONTARIO, CANADA	
CHECKED	<del>PH</del>	DRAWING NO.	REV. B
MFG. APPR.	<del>PH</del>	D3245	SHEET 6 OF 7
APPROVED	<del>PH</del>	TITLE	SCALE
DE APPR.	<del>PH</del>	<b>ACCESS PANEL ASSEMBLY</b>	
DATE	07.10.02	COPYRIGHT © 2004 BY DART AEROSPACE LTD	
THIS DOCUMENT IS PRIVATE AND CONFIDENTIAL AND IS SUPPLIED ON THE EXPRESS CONDITION THAT IT IS NOT TO BE USED FOR ANY PURPOSE OR COMMUNICATED TO ANY OTHER PERSON WITHOUT WRITTEN PERMISSION FROM DART AEROSPACE LTD.			

W/O:		WORK ORDER CHANGES					
DATE	STEP	PROCEDURE CHANGE	By	Date	Qty	Approval Chief Eng / Prod Mgr	Approval QC Inspector


Part No: \_\_\_\_\_ PAR #: \_\_\_\_\_ Fault Category: \_\_\_\_\_ NCR: Yes No DQA: \_\_\_\_\_ Date: \_\_\_\_\_

Resolution: \_\_\_\_\_ Disposition: \_\_\_\_\_ QA: N/C Closed: \_\_\_\_\_ Date: \_\_\_\_\_


NCR:		WORK ORDER NON-CONFORMANCE (NCR)						
DATE	STEP	Description of NC Section A	Corrective Action Section B			Verification Section C	Approval Chief Eng	Approval QC Inspector
			Initial Chief Eng	Action Description Chief Eng	Sign & Date			

**NOTE:** Date & initial all entries

78543

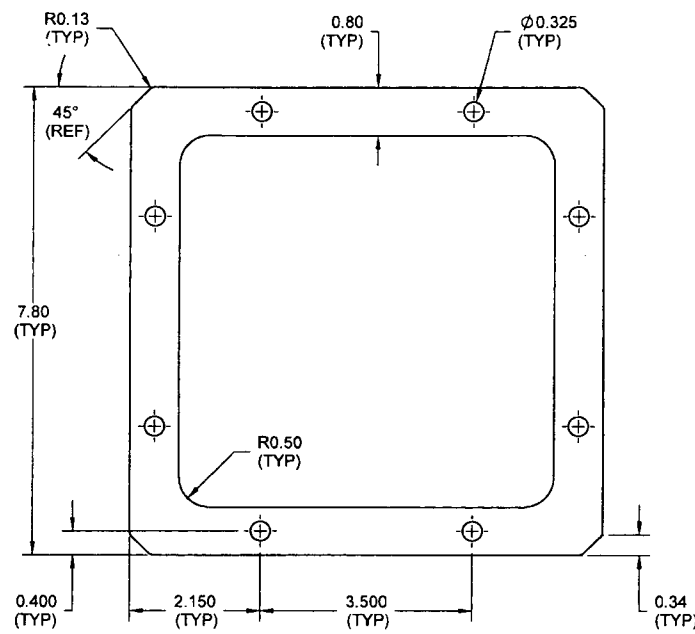

**D3245-7 GASKET**

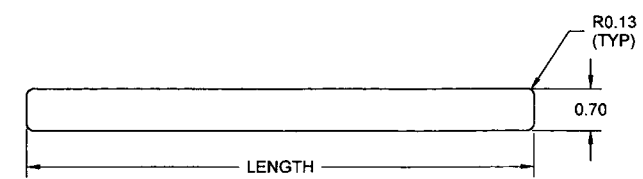

**D3245-X GASKET**

P/N	LENGTH
D3245-9	8.35
D3245-11	9.01
D3245-13	9.50

RELEASED  
07.10.03

- NOTES:
- 1) MATERIAL: DURABLE BLACK GASKET, 0.035 THICK  
(PER MIL-A-7021C OR MIL-A-17472B OR MIL-G-12803A)
  - 2) FINISH: NONE
  - 3) TOLERANCES: PER DART QSI 018 UNLESS OTHERWISE NOTED
  - 4) UNITS: INCHES UNLESS OTHERWISE NOTED
  - 5) BREAK SHARP EDGES: N/A
  - 6) IDENTIFICATION: N/A
  - 7) WEIGHT: N/A

DESIGN	<i>[Signature]</i>	<b>DART AEROSPACE LTD</b>	
DRAWN	<i>[Signature]</i>	HAWKESBURY, ONTARIO, CANADA	
CHECKED	<i>[Signature]</i>	DRAWING NO.	REV. B
MFG. APPR.	<i>[Signature]</i>	D3245	SHEET 7 OF 7
APPROVED	<i>[Signature]</i>	TITLE	SCALE
DE APPR.	<i>[Signature]</i>	<b>ACCESS PANEL ASSEMBLY</b>	
DATE	07.10.02	1:2	

COPYRIGHT © 2004 BY DART AEROSPACE LTD  
THIS DOCUMENT IS PRIVATE AND CONFIDENTIAL AND IS SUPPLIED ON THE EXPRESS CONDITION THAT IT IS NOT TO BE USED FOR ANY PURPOSE OR COPIED OR COMMUNICATED TO ANY OTHER PERSON WITHOUT WRITTEN PERMISSION FROM DART AEROSPACE LTD.

W/O:		WORK ORDER CHANGES					
DATE	STEP	PROCEDURE CHANGE	By	Date	Qty	Approval Chief Eng / Prod Mgr	Approval QC Inspector

Part No: \_\_\_\_\_ PAR #: \_\_\_\_\_ Fault Category: \_\_\_\_\_ NCR: Yes No DQA: \_\_\_\_\_ Date: \_\_\_\_\_

Resolution: \_\_\_\_\_ Disposition: \_\_\_\_\_ QA: N/C Closed: \_\_\_\_\_ Date: \_\_\_\_\_

NCR:		WORK ORDER NON-CONFORMANCE (NCR)						
DATE	STEP	Description of NC Section A	Corrective Action Section B			Verification Section C	Approval Chief Eng	Approval QC Inspector
			Initial Chief Eng	Action Description Chief Eng	Sign & Date			

**NOTE:** Date & initial all entries